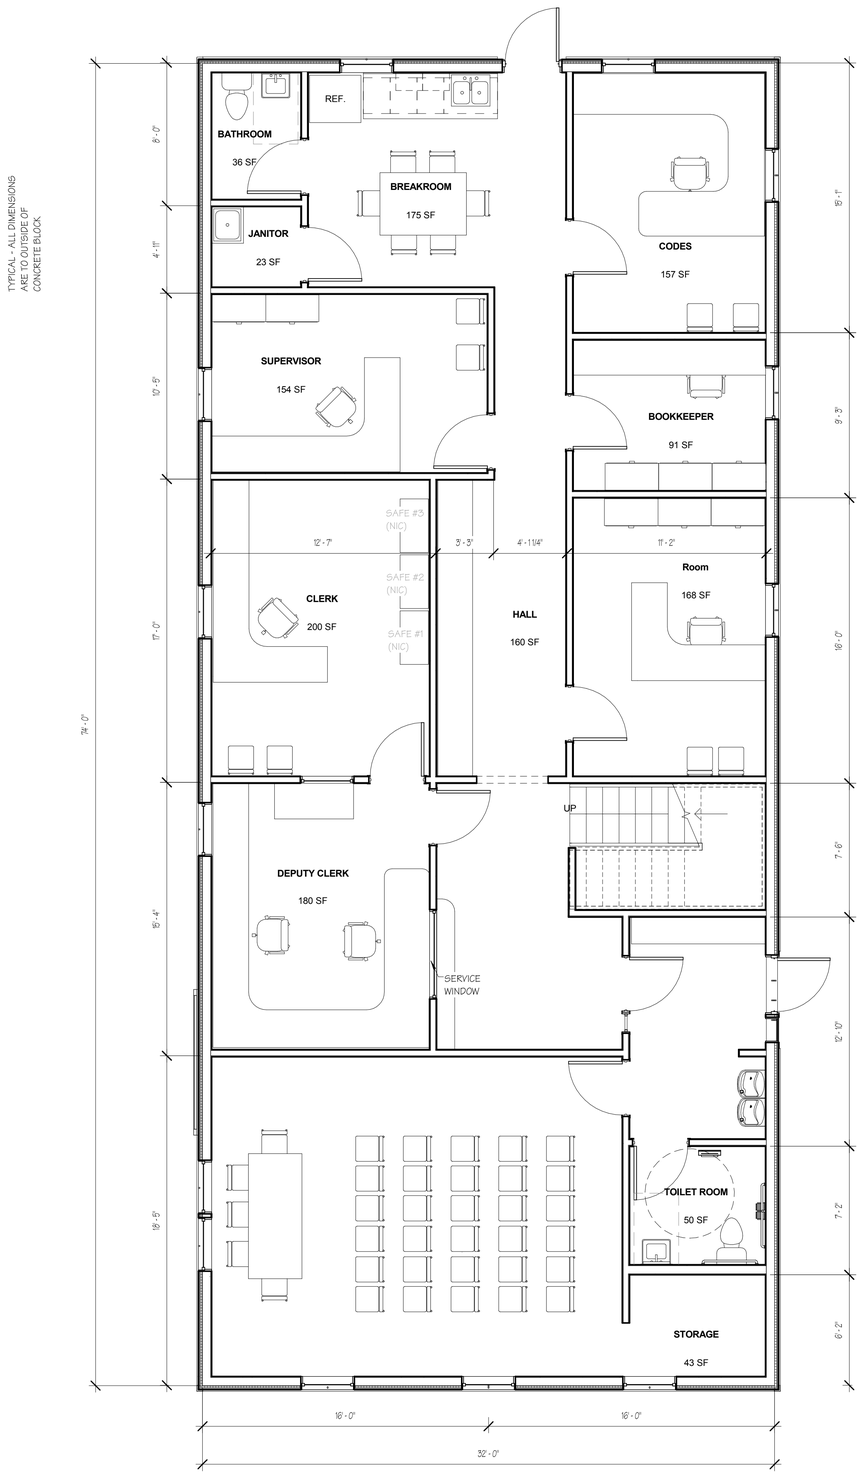

PROJECT NORTH

1 FIRST FLOOR PLAN - NEW
1/4" = 1'-0"

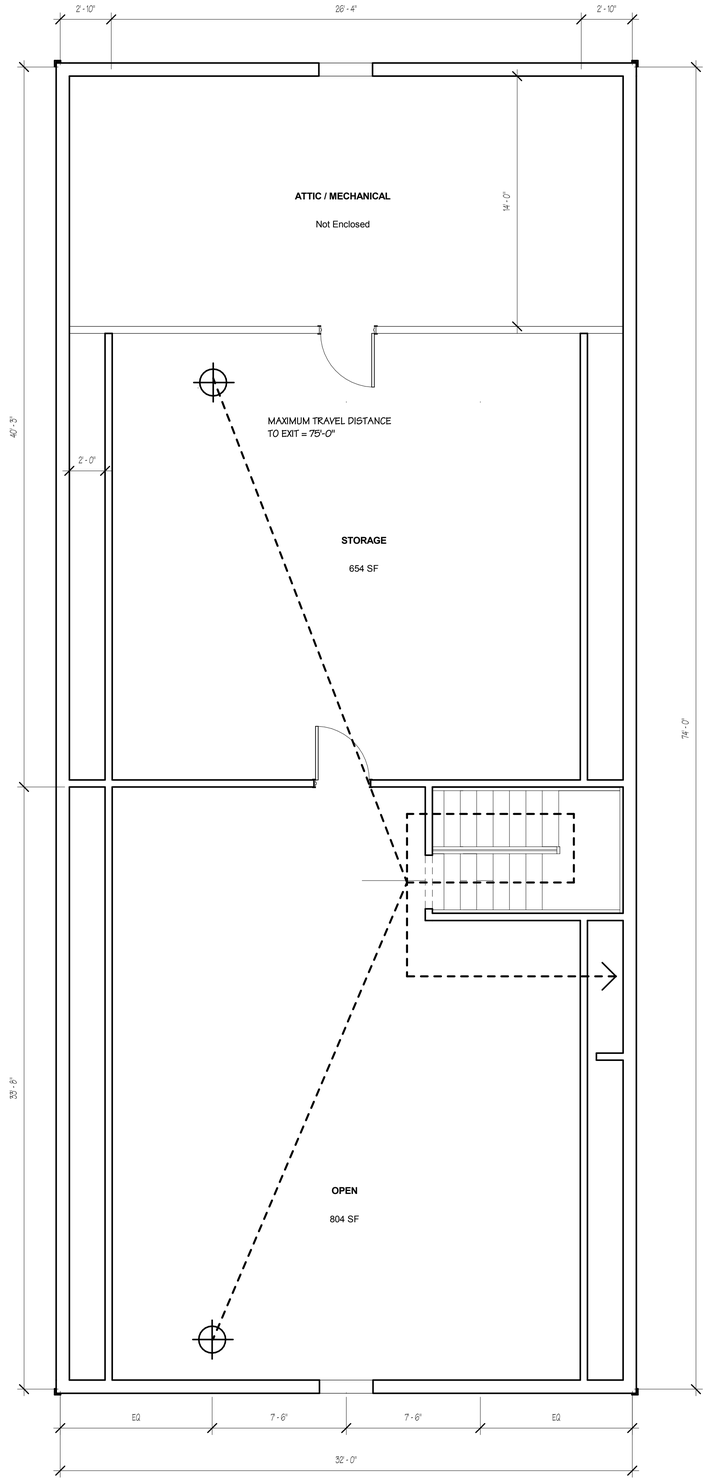

PROJECT NORTH

2 SECOND FLOOR PLAN - NEW
1/4" = 1'-0"

bell & spina ARCHITECTS
215 Wyoming Street Syracuse, NY 13204
1151 Pittsford-Victor Rd Suite 125 Pittsford, NY 14534
Tel (315) 488 - 0377 Fax (315) 487 - 5947
Tel (585) 200 - 5038 Fax (585) 487 - 9532
info@bellandspina.com
www.bellandspina.com

It is a violation of the New York State Education Law, Article 145 Sec. 7209, for any person unless he is acting under the direction of a licensed professional Architect, Engineer or Land Surveyor to alter an item in any way. If an item bearing the seal of an Architect, Engineer or Land Surveyor is altered, the altering Architect, Engineer or Land Surveyor shall affix to the item his seal and the notation "altered by" followed by his signature and the date of such alteration, and a specific description of the alteration.

PROJECT NORTH

CONSULTANT

PROJECT

TOWN OFFICES:
TOWN OF HAMILTON
38 MILFORD STREET
HAMILTON, NY 13346

PROJECT NUMBER
512-16-001

The Contractor shall verify all dimensions and notify the Architect in writing of any discrepancies.

All drawings and specifications are the property of the Architect and shall be used only on the job designated.

MARK	DATE	DESCRIPTION
△		

DRAWN	CHECKED
LGH	DKA
DATE	SCALE
15-AUG-18	AS NOTED

SHEET TITLE
PROPOSED FIRST AND SECOND FLOOR PLANS

SHEET NUMBER
A-101

SHEET 11 OF -

S:\Projects\Town of Hamilton\512-16-001 Town Hamilton Office Renovation\Drawings\09_Revit\Current\Town of Hamilton Bid Docs 2018_SEP 18.rvt